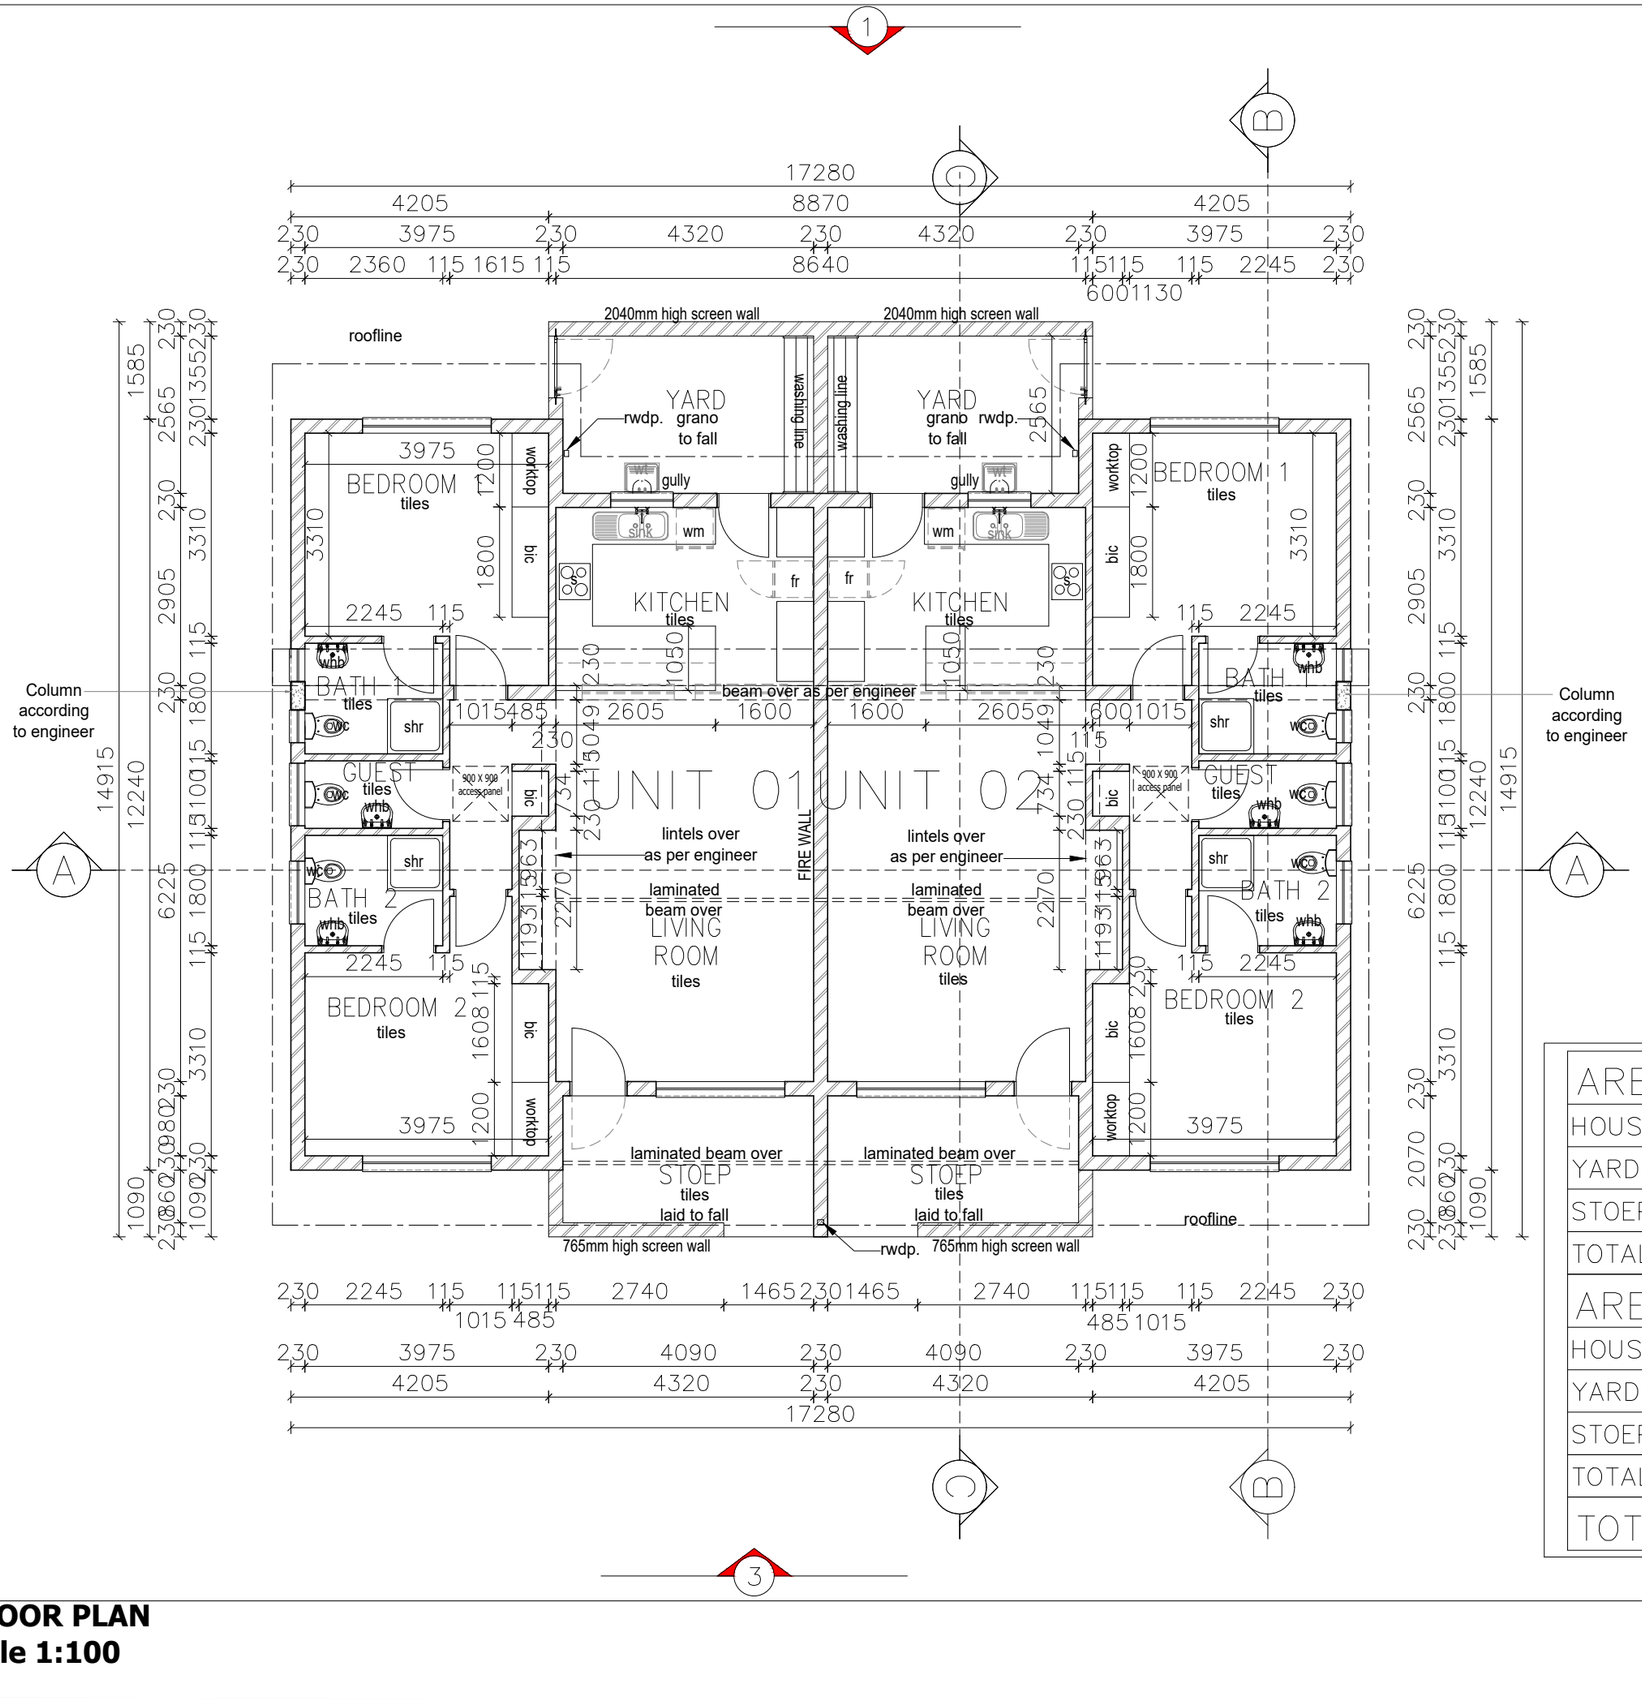

FLOOR PLAN
Sale 1:100

AREA UNIT 01	
HOUSE	86.6m²
YARD	10.5m²
STOEP	8.5m²
TOTAL	105.6m²
AREA UNIT 02	
HOUSE	86.6m²
YARD	10.5m²
STOEP	8.5m²
TOTAL	105.6m²
TOTAL AREA	211.2m²

THE IMPLEMENTATION ARCHITECT TAKES THE FULL RESPONSIBILITY FOR THE IMPLEMENTATION AND EXECUTION OF THESE DRAWINGS.

ALL PLANS TO BE READ AND CO-ORDINATED IN CONJUNCTION WITH ALL OTHER PROFESSIONAL CONSULTANTS DRAWINGS

REV. NO	DATE	REVISION	P.W.D.
		ISSUED FOR Tender	

NAME	DEPARTMENT	DATE	SIGNATURE

All materials, fittings, etc. specified on the drawings under a trade name, catalogue number or reference, must be exactly as described. Any other product of equal quality may be used subject to the Architect's written approval.

All building works to be of a higher quality as per Architect's approval above the building industry's accepted average.

Client:

health
Department:
Health
REPUBLIC OF SOUTH AFRICA

Implementing Agent:

consultant:

CONSULTIUM
ARCHITECTS & URBAN DESIGNERS

discipline:
ARCHITECTURE – WORKING DRAWINGS

project:
MKHONDO COMMUNITY HEALTH CLINIC
ERF NO: 1827 ETHANDAKUKHANYA
2 BEDROOM STAFF
HOUSING UNIT FOR MPUMALANGA CLINICS

drawing title:
FLOOR PLAN

ref.no: N10/09/08
designed by: A.MACAMO
scale: AS INDICATED
drawn by: A.MACAMO
date: 05/04/2022
checked by: K.MANGALA
type: CHC (CLINIC)
drawing no. N10/09/08/ WD-003